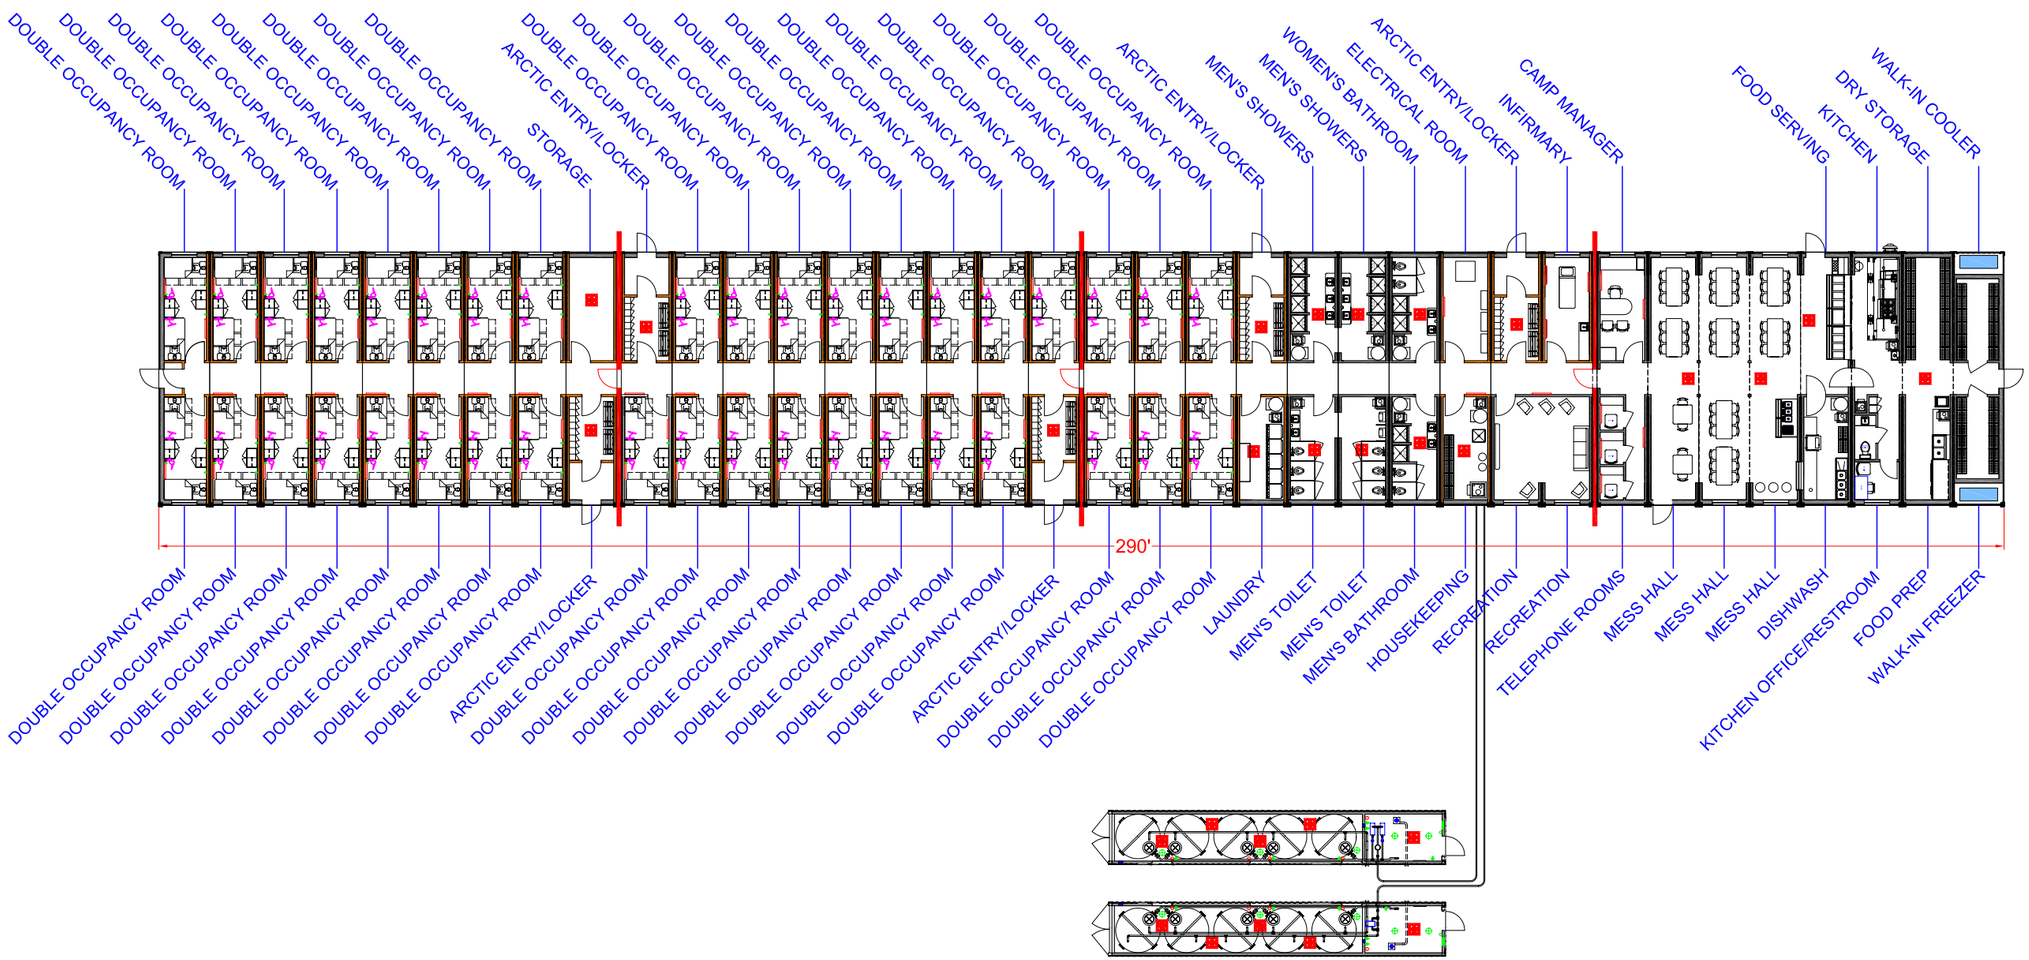

IDS
703 Joe Tamplin Ind. Blvd.
Macon, Georgia, U.S.A.
Toll Free (866) 392-2674
Local (478) 314-0750
www.idscontainer.com

AIC

76 PERSON CAMP LAYOUT

REVISIONS

NO.	DATE	ACTION TAKEN
01	04-27-11	REV. HOUSEKEEPING & MECHANICAL AREAS

JOB NUMBER	SHEET
PRELIM.	1.1
DATE: 5-4-11	
DRAWN BY: CSR	CHECKED BY: EJ
SCALE: 3/32"=1'-0"	

Copyright © 2011 IDS, LLC.
All Rights Reserved

CONFIDENTIAL
The Information hereon is confidential business information and may not be copied or used for any purpose unless permission is expressly granted in writing by:
IDS BUILDING SYSTEMS, LLC.
MACON, GEORGIA, USA